


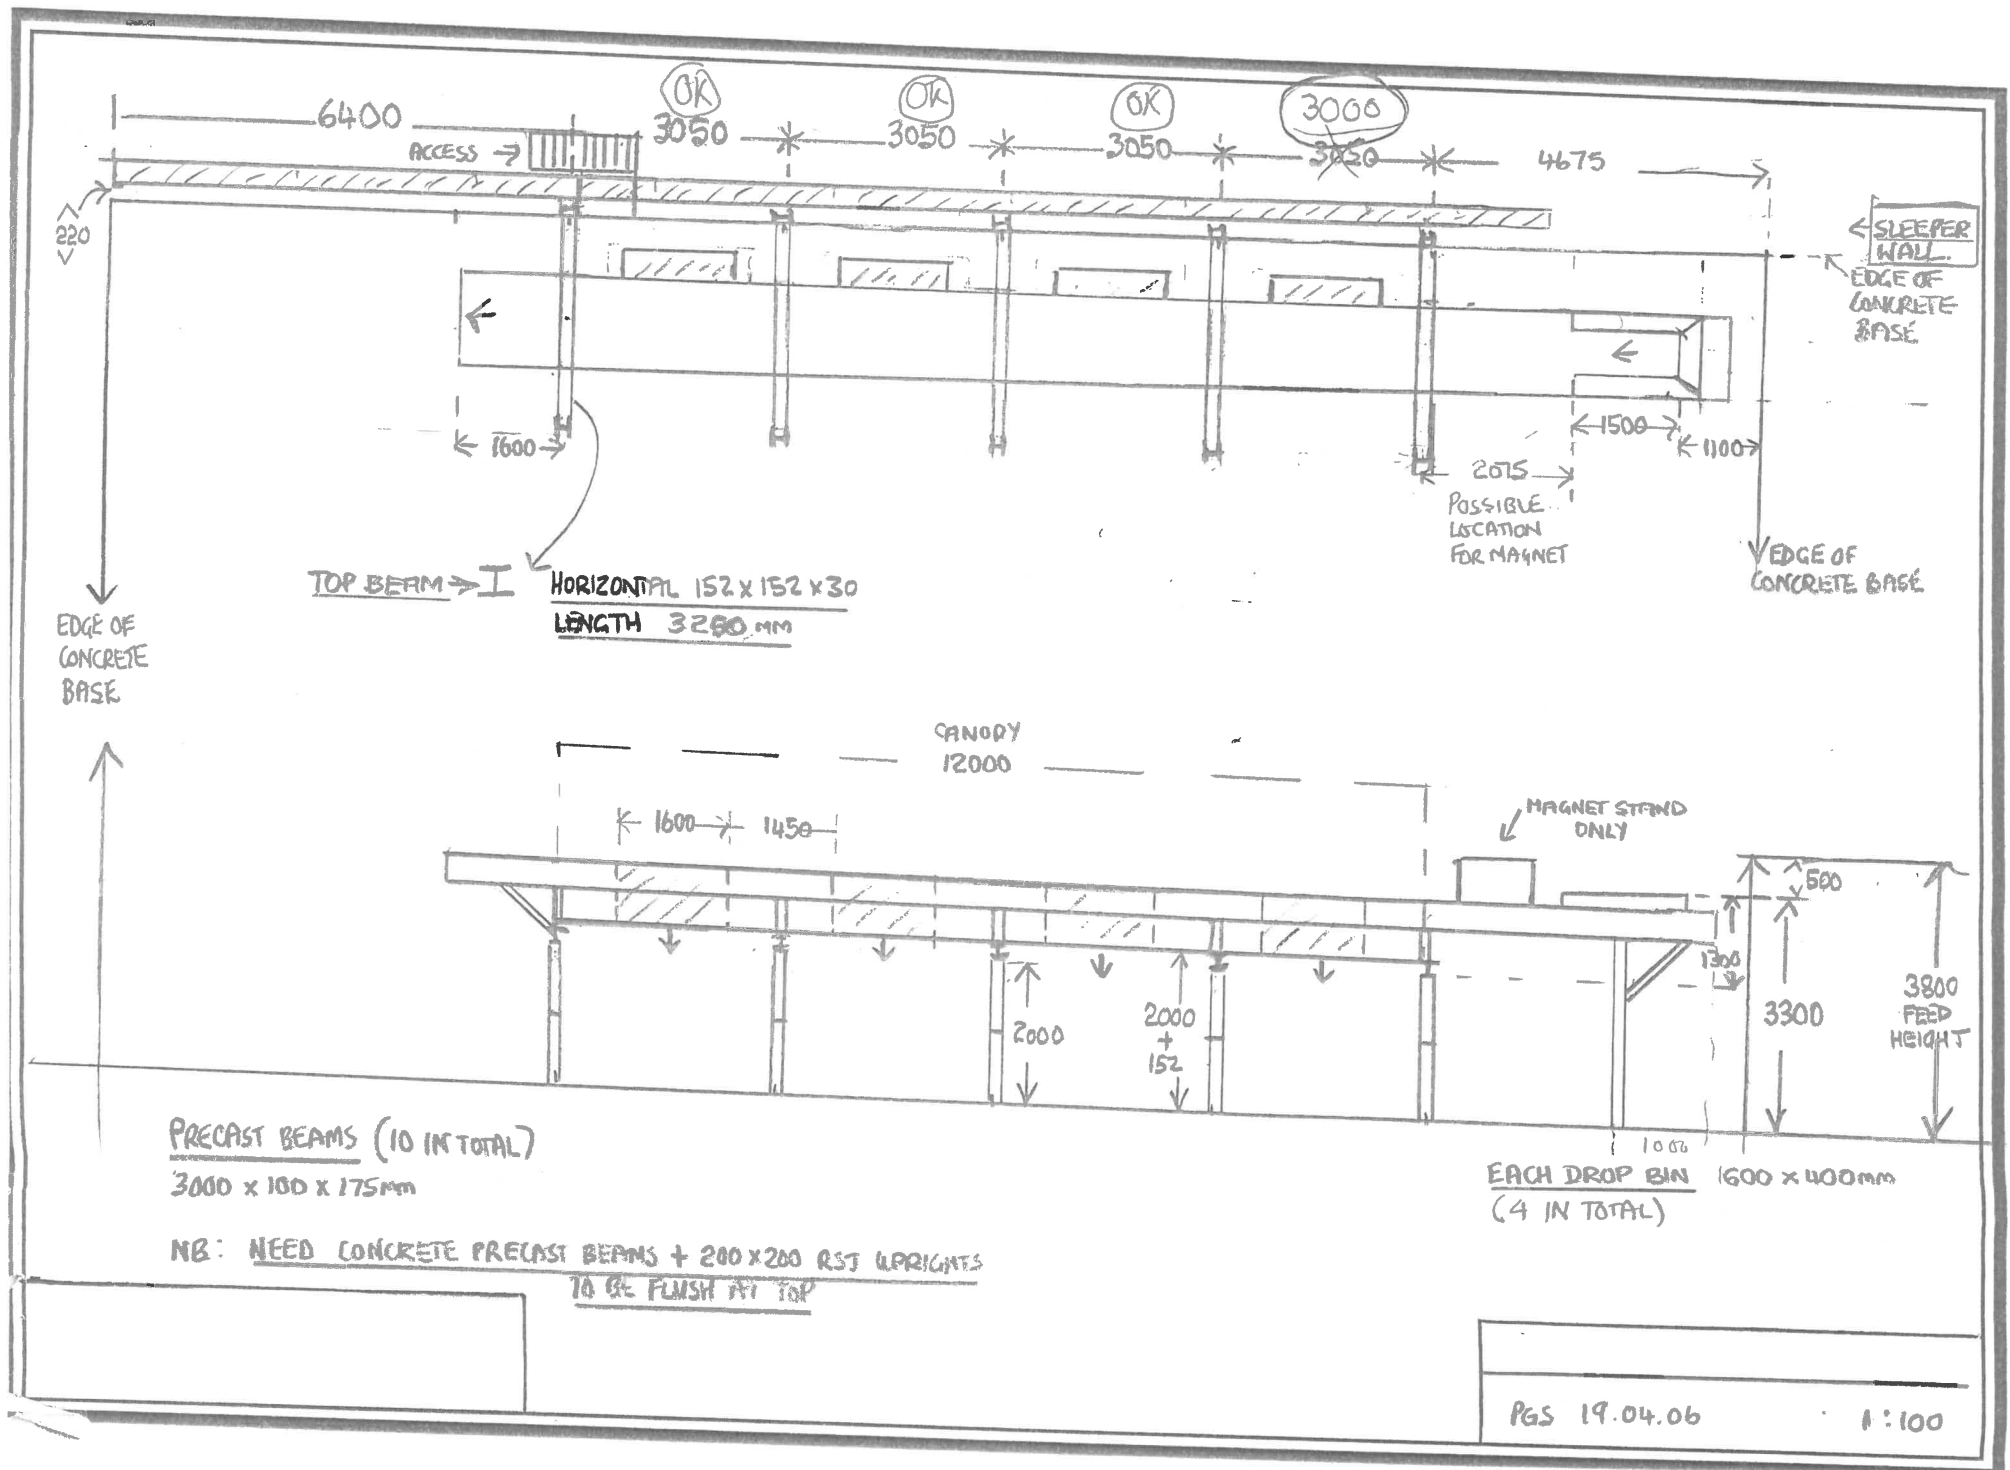


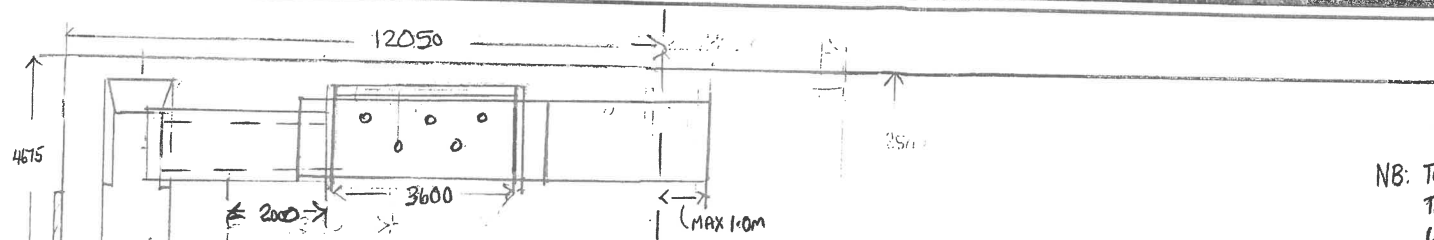

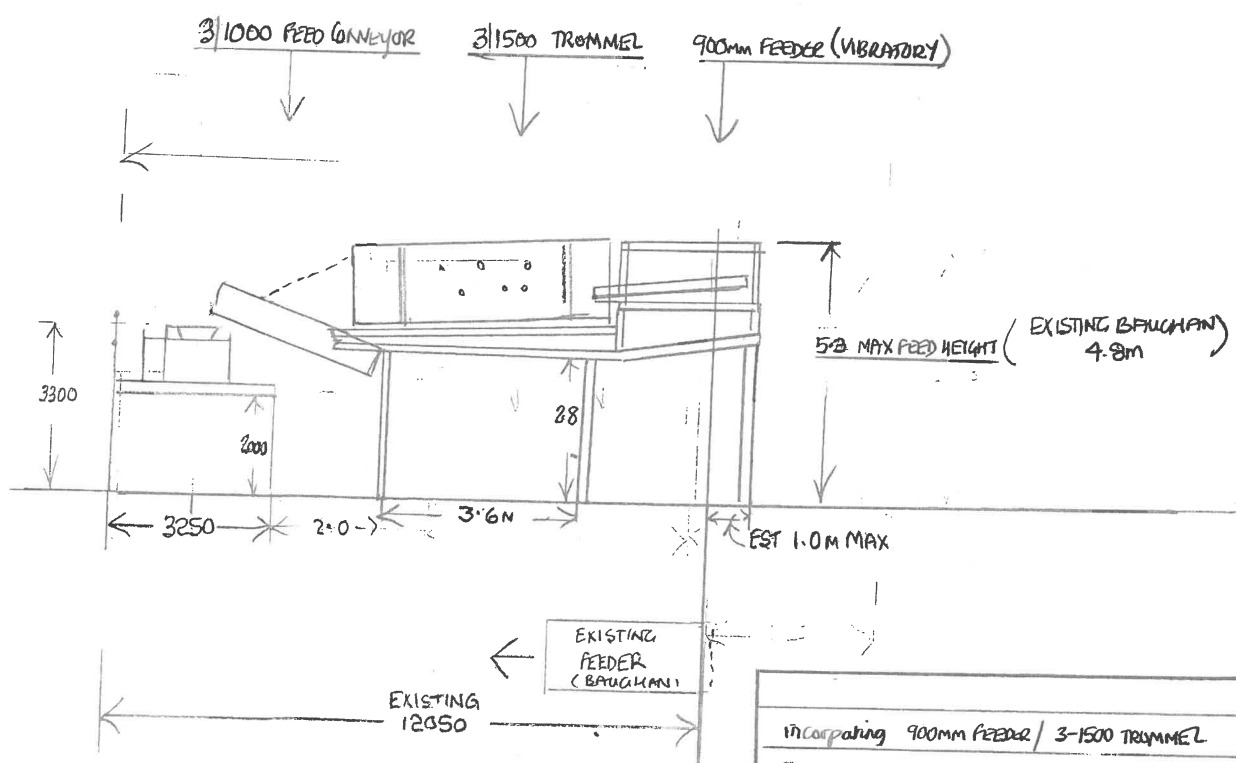

NB: TO REDUCE FEED HEIGHT FROM 5.3m DOWN TO 5.0m, THE PROPOSED 3/1000 FEED CONVEYOR WOULD BE INCREASED TO 3.5/1000 AND FEED HOPPER WOULD MOVE BACK → BY A FURTHER 0.5m.



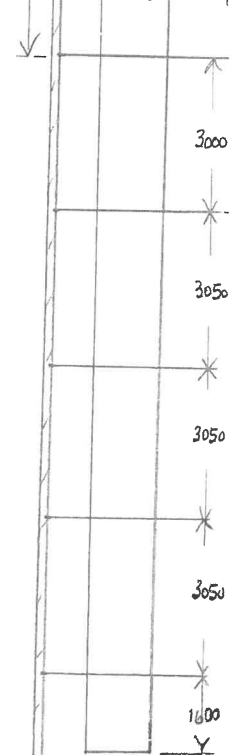


5.3 MAX FEED HEIGHT (EXISTING BAUGHAN) 4.8m

Incorporating 900mm FEEDER / 3-1500 TRIMMEL	
PG: 29.01.08	A3 1:100

DO NOT SCALE DRAWING

IF IN DOUBT, ASK

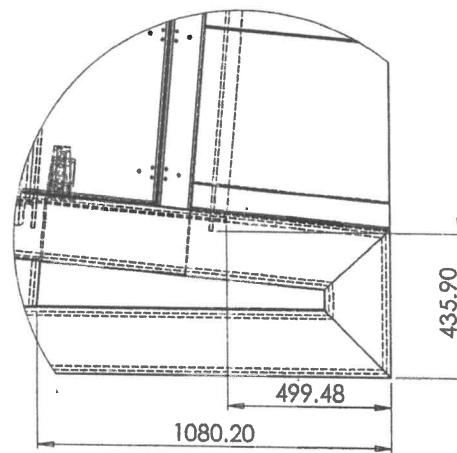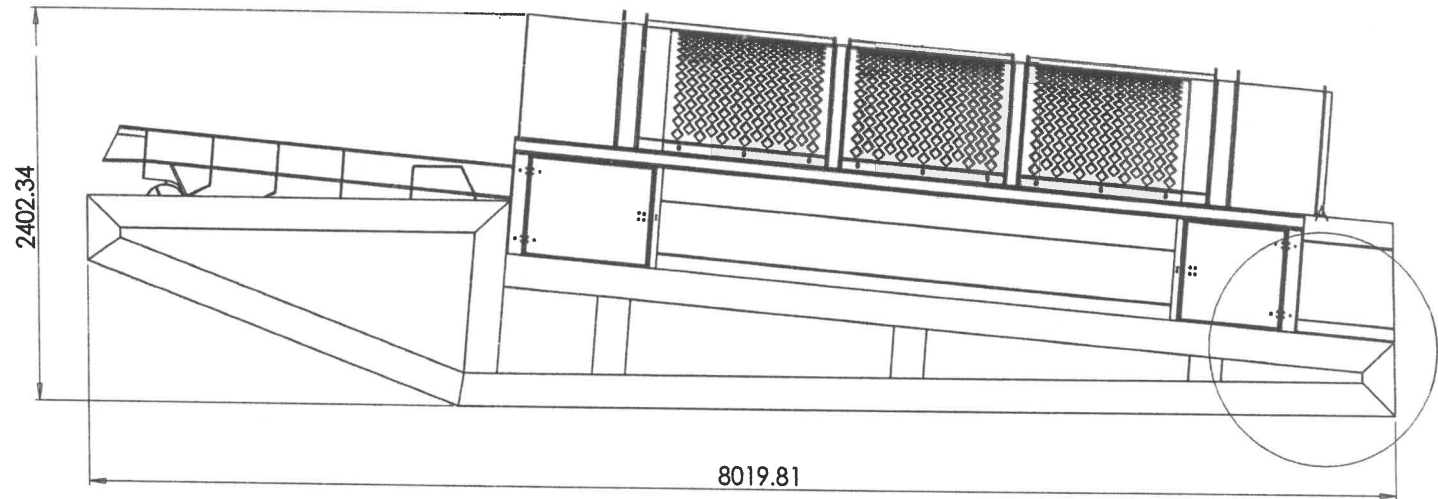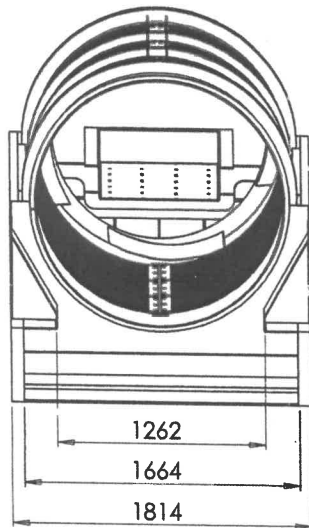

DETAIL A
SCALE 1 : 15

This document contains confidential and
proprietary information of M&K Quarry Plant Ltd
and neither it nor the information contained
therein shall be disclosed to others without the
express written consent of M&K Quarry Plant Ltd



313 DRUM RD, COOKSTOWN, CO TYRONE, BT80 9PR
T: 028 8675 1199 F: 028 8675 2324 M: 07776 004 997
info@mkquarryplant.com www.mkquarryplant.com
MANUFACTURING QUALITY WASHING, SCREENING &
RECYCLING EQUIPMENT

PART NO.

Title :

DWG NO.
Assem1

Description:

SHEET 1 OF 2

WEIGHT: g

MATERIAL:

FINISH:

DRAWN BY - NIGEL RAFFERTY